FilmL.A., Inc.
6255 W Sunset Blvd, 12th Floor
Hollywood, CA 90028
t: (213)977-8600 - f: (213)977-8601
www.filmla.com

Summary Information

Permit No: F00141408 **Type of Permit:** FILMING **Release Date:** 08/22/2018

Production Company ABC STUDIOS

Insured Company Name ABC STUDIOS
Contact Phone No. 1 818-460-7777
Contact Phone No. 2
Fax
Address 500 S BUENA VISTA ST
BURBANK, California 91521

Production Title THE FIX #103

Type of Production TV Drama

Producer Mark Grossan

Director Michael Katleman

1st AD Dan Shaw

Production Manager Marco Black

FilmL.A. Coordinator Tara Kramer

Location Manager Murray Miller Adam Robinson
Primary Phone Mobile - 310-480-6793
Secondary Phone Mobile - 818-458-3720

Location Assistant tbd tbd
Primary Phone Mobile - 555-555-5555
Secondary Phone

Fees

Posting 300	$69.00
Posting 1200	$276.00
Notification Charge	$170.00
FILMLA NON-REFUNDABLE FILM APPLICATION FEE	$685.00
LA CITY LANE AND STREET CLOSURE FEE	$312.00
LA COUNTY FIRE REVIEW	$282.00
LA CITY FIRE SAFETY OFFICER	$1,530.00
LA CITY FIRE DEPARTMENT SPOT CHECK SURCHARGE	$85.00

Total Permit Fee $3,409.00

Number of Locations 1

NOT A PERMIT

FilmL.A., Inc.
6255 W Sunset Blvd, 12th Floor
Hollywood, CA 90028
t: (213)977-8600 - f: (213)977-8601
www.filmla.com

Summary Information — Location

Permit Number	F00141408	**Location Manager**	Murray Miller Adam Robinson
Production Company	ABC STUDIOS	Primary Phone	Mobile - 310-480-6793
Insured Company	ABC STUDIOS	Secondary Phone	Mobile - 818-458-3720
Production Title	THE FIX #103		

Location Address	7000 Hollywood Blvd, Los Angeles, CA, 90028
Location Name	ROOSEVELT HOTEL
Location Type	Hotel
Prep Dates	8/22/2018 - 8/22/2018 07:00 - 22:00 1 day
Film Dates	8/23/2018 - 8/24/2018 10:00 - 03:00 1 day
Strike Dates	8/24/2018 - 8/24/2018 07:00 - 22:00
Open or Closed to the Public	Open
Generic Conditions	*Certain service and personnel fees required by jurisdictional agencies are not collected by FilmL.A. Any such fees must be paid directly to the appropriate agency, and a separate invoice will be provided to the permittee. *LAFD UFSO: Company must contact FilmL.A. for extension of the Uniformed Fire Safety Officers' hours. During normal business hours, UFSO must also inform the LAFD Film desk of the extension. Community Survey Obtained Must Maintain 5' Clearance on Sidewalks/Walkways Must maintain local/emergency access No cast or crew parking on area streets No interference with merchant activity. Number of uniformed officers listed on the permit is a minimum requirement. Permittee remains responsible for deploying a sufficient number of uniformed officers to provide traffic and crowd control to ensure the safety of the film crew and the public. Traffic control must be done in accordance w/MUTCD Traffic Officers Required Uniformed officers shall have a copy of the film permit in their possession and are required to confirm that all traffic control signage devices are in place.
Please see attached documents	Hawthorn Ave btwn red zone west of Orange Dr NS curb - The Fix.pdf U27094.pdf ABC STUDIOS the fix 7.16.18.pdf

Equipment on Location	**Type**	**Quantity**	**Personnel on Location**	**Type**	**Quantity**
	5 or 10 ton trucks	4		Cast	8

NOT A PERMIT

FilmL.A., Inc.
6255 W Sunset Blvd, 12th Floor
Hollywood, CA 90028
t: (213)977-8600 - f: (213)977-8601
www.filmla.com

Summary Information — Location

Permit Number F00141408
Production Company ABC STUDIOS
Insured Company ABC STUDIOS
Production Title THE FIX #103

Location Manager Murray Miller Adam Robinson
Primary Phone Mobile - 310-480-6793
Secondary Phone Mobile - 818-458-3720

5 Ton Truck	4	Crew	90
Cast/Crew vehicles	170	Extras	70
Catering Truck	2	LA City UFSO assigned	43280
Condors	1	Off-Duty/Retired LAPD Officer(s)	2
Cranes	1		
Cube Trucks	4		
Generator	4		
Honey Wagons	1		
Picture vehicles	15		
Portable restrooms	1		
Scissor Lifts	1		
Semi Trucks	2		
Stakebed Trucks	6		
Trailers	7		
Vans	7		

Filming Activities Atmospheric Smoke Effects; Camera in car; Camera on sticks; Drive by; Drive ups & away; Equipment on property; Equipment on sidewalk, in curb lane & across street; Exterior establishing shots; Interior and exterior dialogue; Interior and exterior performance and playback; Intermittent pedestrian control; Intermittent traffic control - 2 minutes standard; Near hits & misses; Precision driving (within or below posted speed limit only); Wetdown; Interior dialogue in penthouse suite, 5 lit candles; DJ with playback on rooftop patio; Drive up and away scene at valet - actor steals car and peels out onto Orange Dr; Picture car parked in handicap spot (on property);

Special Effects:

Type	No. Times Per Day	No. Takes Per Take

Description of F/X Scene: Lit candles

Jurisdiction **Political:** Los Angeles City - Council District 13 **Police:** Los Angeles Police Department **Fire:** Los Angeles City

Thomas Guide **Page:** 593 **Grid:** D4

Approvals

LOS ANGELES CITY FIRE DEPARTMENT - FILM UNIT	Jazmyn Davis
LOS ANGELES CITY POLICE DEPARTMENT	Melissa Hernandez

NOT A PERMIT

FilmL.A., Inc.
6255 W Sunset Blvd, 12th Floor
Hollywood, CA 90028
t: (213)977-8600 - f: (213)977-8601
www.filmla.com

Summary Information — Location

Permit Number F00141408
Production Company ABC STUDIOS
Insured Company ABC STUDIOS
Production Title THE FIX #103

Location Manager Murray Miller Adam Robinson
Primary Phone Mobile - 310-480-6793
Secondary Phone Mobile - 818-458-3720

FILMLA. CLOSURES — Yulizza Ramirez
LOS ANGELES CITY DEPARTMENT OF PUBLIC WORKS — Jessica Castro

Coordinator Note UFSO REQUIRED 8/23, 1000 - 8/24, 0300 HRS.

Parking

Base Camp 1632 N Las Palmas
Location Type : Ave, Los Angeles,
Other Location CA, 90028

Crew Parking HOLLYWOOD &
Location Type : HIGHLAND CENTER
Other Location 6801 Hollywood Blvd,
Hollywood, 90028

Posting "No Parking" signs W/S ORANGE DR, HAWTHORN AVE - 150' NORTH

Approximate Footage 0 - 300 **Log Number** 212932

Date(s) 8/22/2018 to 8/24/2018 **Time(s)** 00:00 to 00:00

Posting "No Parking" signs N/S HAWTHORN AVE, N ORANGE DR - N SYCAMORE AVE
E/S N SYCAMORE AVE, HAWTHORN AVE - NORTH 150'
W/S N ORANGE DR, HOLLYWOOD BLVD - SOUTH 250'

Approximate Footage 901 - 1200 **Log Number** 212933

Date(s) 8/23/2018 to 8/23/2018 **Time(s)** 00:00 to 00:00

Posting "No Parking" signs W/S N LAS PALMAS AVE, 1647 N LAS PALMAS AVE - 150' SOUTH **COULD NOT POST, CONFLICT WITH DWP**
E/S N LAS PALMAS AVE, 50' IN FRONT OF 1638 N LAS PALMAS AVE
COULD NOT POST, CONFLICT WITH DWP

Approximate Footage County Parking **Log Number** 212934

Date(s) 8/23/2018 to 8/24/2018 **Time(s)** 00:00 to 00:00

Lane / Full Closure N/S CURB LANE HAWTHORN AVE, N ORANGE DR - WEST 130'

Approximate Footage 0 - 300

Date(s) 8/23/2018 to 8/24/2018 **Time(s)** 07:00 to 03:00

NOT A PERMIT

Permit #F00141403

ROAD WORK AHEAD W20-1 | RIGHT LANE CLOSED AHEAD W20-5 | W1-6 (L) | LANE CLOSED C30(CA) | RIGHT LANE MUST TURN RIGHT R3-7

Ⓢ TRAFFIC SIGNAL

● TRAFFIC CONE

TYPE I W/ SIGN

HIGH LEVEL WARNING DEVICE

N

ALL TRAFFIC CONTROL WILL BE INSTALLED TO MEET OR EXCEED THE LATEST CA-MUTCD MINIMUM REQUIREMENTS

TCP FOR:	ABC STUDIOS: "THE FIX"
LOCATION:	NORTH SIDE CURB LANE CLOSURE HAWTHORN BTWN RED ZONE WEST OF ORANGE DR LOS ANGELES, CALIFORNIA
CONTACT:	ADAM ROBINSON PH# 818-458-3720
	JCL TRAFFIC SERVICES (213) 622-9775 C31-CA Lic # 805357
DATE / REVISIONS	DRAFTER: MARIO MENJIVAR SCALE: N.T.S. FILM LA: TK

WORK ZONE TRAFFIC CONTROL PLAN
GENERAL NOTES

1. DATE/TIME: 8-23-18 FROM 07:00 HOURS TO 03:00 HOURS.
2. ALL SIGNING, STRIPING, AND TRAFFIC CONTROL DEVICES SHALL CONFORM TO THE (CURRENT) STATE OF CALIFORNIA DEPARTMENT OF TRANSPORTATION (CALTRANS) STANDARD PLANS AND STANDARD SPECIFICATIONS, CALIFORNIA MUTCD, AND ANY ADDENDUMS THERETO, AND AS SHOWN ON THESE PLANS, SYMBOLS AND ABBREVIATIONS USED ARE SHOWN ON CALTRANS STANDARD PLANS.
3. THERE WILL BE NO INTERFERENCE WITH TRAFFIC SIGNALS OR CROSSWALKS.
4. CONES WILL BE 28" MINIMUM HEIGHT AND HAVE REFLECTORIZED SLEEVES FOR NIGHT WORK.
5. POLICE WILL DIRECT TRAFFIC IF NECESSARY.

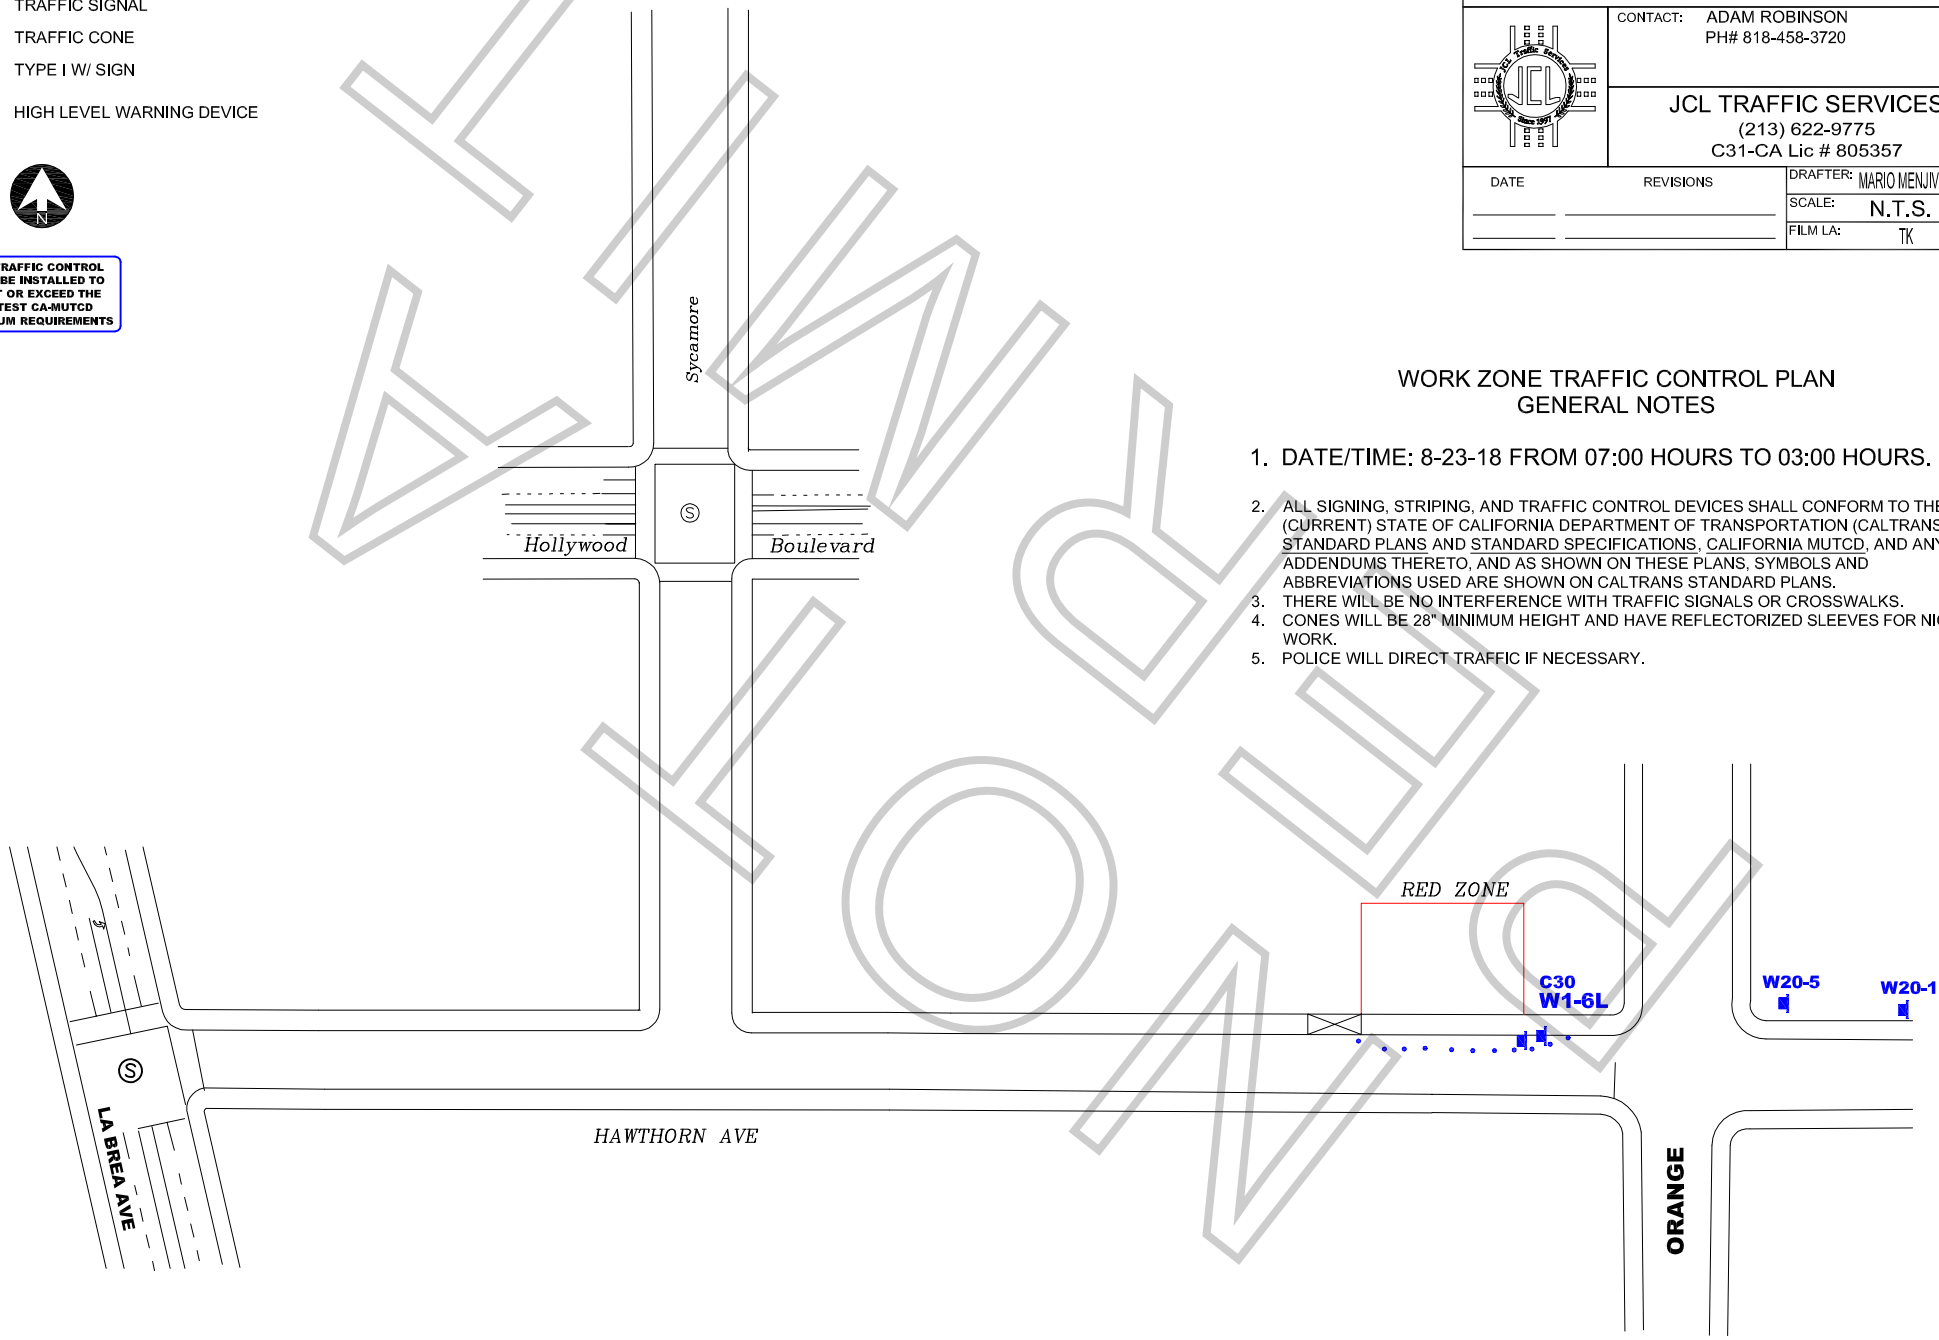

FINAL

F-315-U

LOS ANGELES FIRE DEPARTMENT

Permit #F00141408

Permit No: 27094

Date Issue 8/22/2018

SPECIAL PERMIT TO USE SPECIAL EFFECTS

State Lic No 2099.08

Name:	LEIF JONSSON	Address:	14166 HUBBARD ST			Phone:	(310) 384-2551
Company:		City:	SYLMAR			Mobile:	
Email:	ljonsson@ca.rr.com	State:	CA	Zip:	91342	Fax:	

2nd Operator: 2099.08 LEIF JONSSON

Production Title: THE FIX Production Company: ABC STUDIOS

Location: 7000 HOLLYWOOD BLVD.

PERMISSION IS HEREBY GRANTED TO SIMULATE:

CANDLES (5 OR LESS), TWO ACTORS, NO MINORS.

USING THE FOLLOWING SPECIAL EFFECTS MATERIAL:

(5) CANDLES

UNDER THE FOLLOWING CONDITIONS:

UNDER THE DIRECT SUPERVISION OF LEIF JONSSON, 2099.08 AND SPOT CHECK FOR THIS EFFECT - FILM L.A.#F-141408 (Kramer) ADHERE TO GENERAL PRECAUTIONS AGAINST FIRE/INJURY.

ADDITIONAL TERMS AND CONDITIONS

992.6 HSC RESPONSIBILITY. The Company representative shall provide to the authority having jurisdiction the name and license number of the special effects operator who shall have the authority, responsibility and be in charge of handling all Special Effects Material. The company representative shall also allocate sufficient time to the Special Effects Pyrotechnic Operator to prepare for the transportation, parking, storing, securing daily, discharging, disposing of, or otherwise handling of fireworks, pyrotechnic devices, or materials in a sane manner. Upon completion of firing, no unauthorized person shall be permitted access to the firing area until the licensed pyrotechnic operator has determined the area to be safe and secure.

NOTICE: The permittee and production company shall be advised that this permit in no way removes or modifies their responsibility to comply with any other applicable laws or ordinances, including those relating to excessive noise.

57.105.8 THE CHIEF SHALL HAVE THE POWER TO REVOKE OR SUSPEND ANY SPECIAL PERMIT UPON VIOLATION OF THE TERMS AND CONDITIONS IN ACCORDANCE WITH PROVISIONS OF SECTION 57.105.5 OF THE LOS ANGELES MUNICIPAL CODE.

SUBJECT TO FIELD INSPECTION NO DEVIATION WITHOUT WRITTEN PERMISSION

TEMPORARY FROM

8/23/2018 TO **8/23/2018**

Fire Chief
By: JUMAANE
Phone: 213 978-3670

lafd:rev 2/2017

NOT A PERMIT

Appointment of Pacific Production Services
As Authorized Agent and Representative

I certify that I am a representative of ABC Studios "The Fix" ("Principal") and am authorized to enter into binding contractual agreements on its behalf. I further certify that I am authorized by Principal to appoint other representatives and agents for Principal and to give such representatives and agents authority to enter into and bind Principal to agreements relating to the issuance of and compliance with location film (e.g. theatrical, television, commercial and other motion. picture filming) and still photographic permits, including the permits themselves and any riders to such permits. Acting on behalf of Principal in my capacity as its authorized representative, I appoint Pacific Production Services and it employees and agents ("PPS") as Principal's authorized representatives and agents to apply for location film (e.g. theatrical, television, commercial and other motion. picture filming) and still photographic permits on behalf of Principal through FilmLA, Inc. for any city, county or through any other jurisdictions where FilmLA, Inc. operates, to negotiate, discuss, accept, modify, agree to and bind Principal to the terms and conditions of such permits (including all restrictions and/or community guidelines applicable to any such permit); and to execute such permits on behalf of Principal. Principal understands, acknowledges and agrees that it (and/or its insurer) remains responsible and liable for all obligations imposed by or incidental to any permit or rider issued to Principal signed by any employee or agent of (including any coordinator, runner or messenger used by) PPS. Principal further agrees to comply with the terms and conditions of any such permits and hereby appoints PPS as an authorized representative to facilitate compliance with such terms and conditions following issuance of any such permits and to enter into agreements for Principal with respect thereto. Any person, agency, entity, or organization (including FilmLA, Inc. and any city, county or other jurisdictions where FilmLA, Inc. operates) may rely upon this appointment and need not obtain further authorization for any act described herein. An original or faxed copy of this appointment shall be sufficient, and may be treated as an original for your purposes. The appointment may be revoked by Principal at any time in writing delivered to FilmLA, Inc., but in any case shall expire one (1) year from the date of execution set forth below.

I declare under penalty of perjury under the laws of the State of California that I am authorized to appoint PPS as agent for Principal, and based upon that authority I hereby appoint PPS as Principal's agent as set forth herein.

Date: 7/16/18

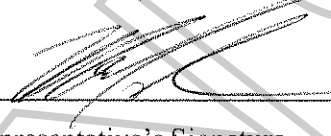

Representative's Signature

Mark Grossman

Representative's Name (Please Print)

Producer

Representative's Title (Please Print)

ABC Studios "The Fix"

Name of Principal (i.e. company name)
(Please Print)

500 S. Buena Vista Street

Shorts Building

Burbank, CA 91521

Principal's Mailing Address (Please Print)

818-560-4133

Principal's Phone Number (Please Print)

Pacific Production Services
Eric Nichols, President
1481 E. 4th St
Los Angeles, CA. 90033
Ph. 323-260-4777 Fx. 323-415-6180

NOT A PERMIT